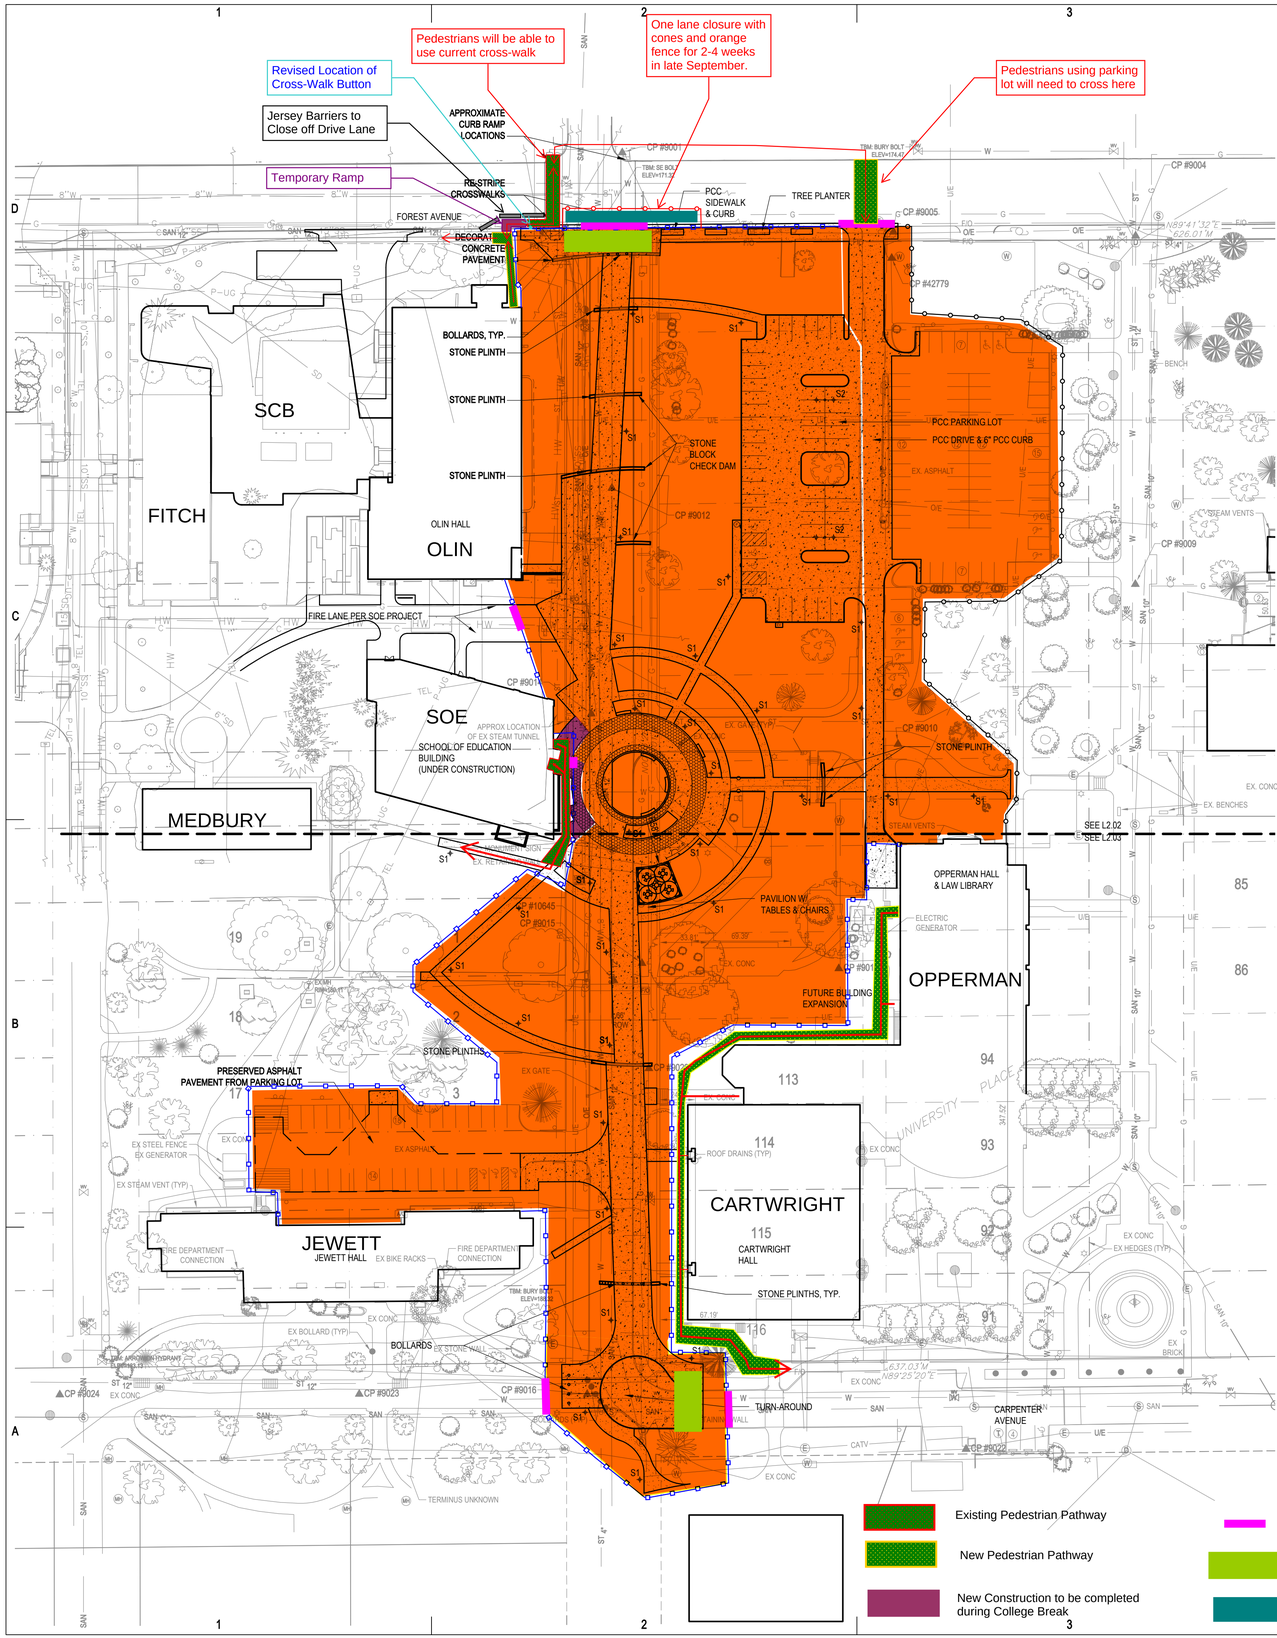

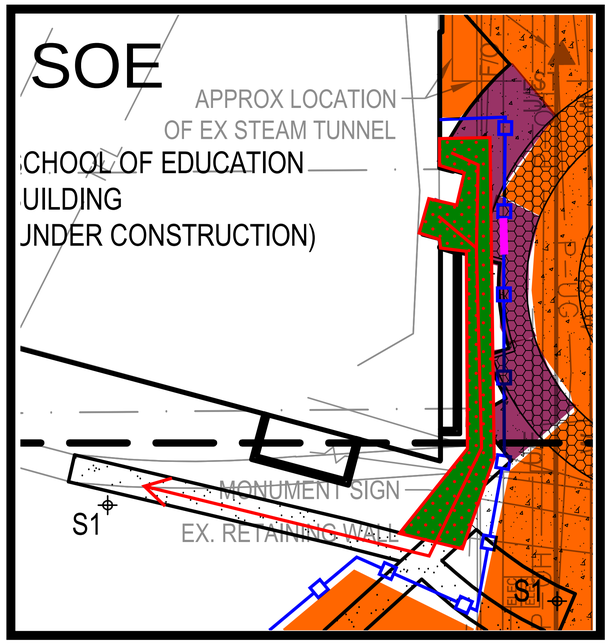

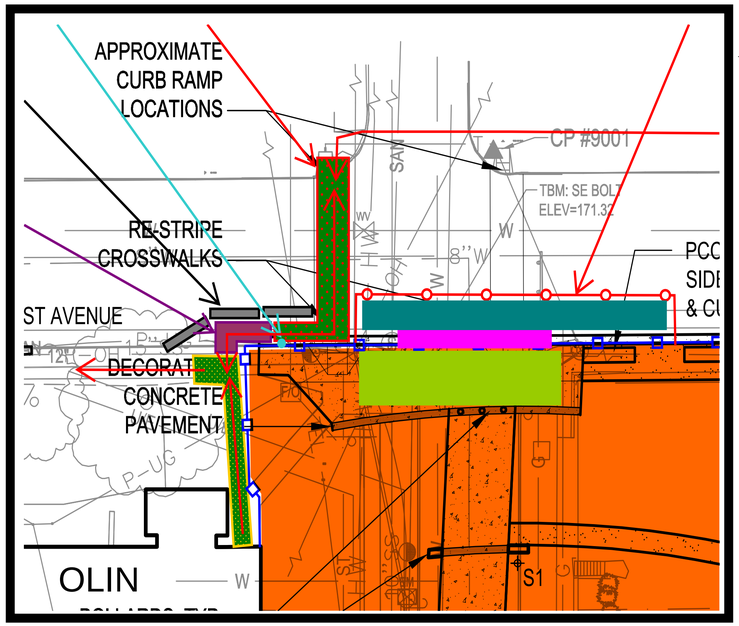

PRELIMINARY Construction Documents - QC

STEM @ Drake - 27th Street Promenade & Parking Lot

RDG PLANNING & DESIGN

CIVIL ENGINEER
Olsson Associates
7157 Vista Drive
West Des Moines, Iowa
515-331-6517
515-331-6518

LANDSCAPE ARCHITECT & ARCHITECT
RDG Planning & Design
301 Grand Avenue
Des Moines, Iowa 50309
515-288-3141
515-288-8631

ELECTRICAL ENGINEER & LIGHTING
RDG Planning & Design
301 Grand Avenue
Des Moines, Iowa 50309
515-288-3141
515-288-8631

STRUCTURAL ENGINEER
Ruller Rhodes Engineering, LLC
4717 Grand Avenue
Des Moines, Iowa 50312
515-277-0275

Drake University
2600 University Avenue
Des Moines, Iowa 50311

KEY PLAN

REV	DATE	DESCRIPTION

ISSUED: June 19, 2017
PROJECT NO: R2016.442.01

© 2017
RDG Planning & Design
THESE DOCUMENTS HAVE BEEN PREPARED BY RDG & INC. SPECIFICALLY FOR THE Drake 27th Street & Parking Lot Improvements PROJECT. THEY ARE NOT SUITABLE FOR USE ON OTHER PROJECTS OR IN OTHER LOCATIONS WITHOUT THE EXPRESS WRITTEN APPROVAL AND PARTICIPATION OF RDG Planning & Design. REPRODUCTION IS PROHIBITED.
THIS DRAWING MAY NOT REPRESENT ALL CHANGES THAT HAVE OCCURRED DURING BID OR CONSTRUCTION PHASES. CONSTRUCTION DOCUMENTS, ADDENDA AND CHANGE DOCUMENTS REMAIN THE OFFICIAL CONSTRUCTION DOCUMENTS.

SITE LAYOUT PLAN

L02.01