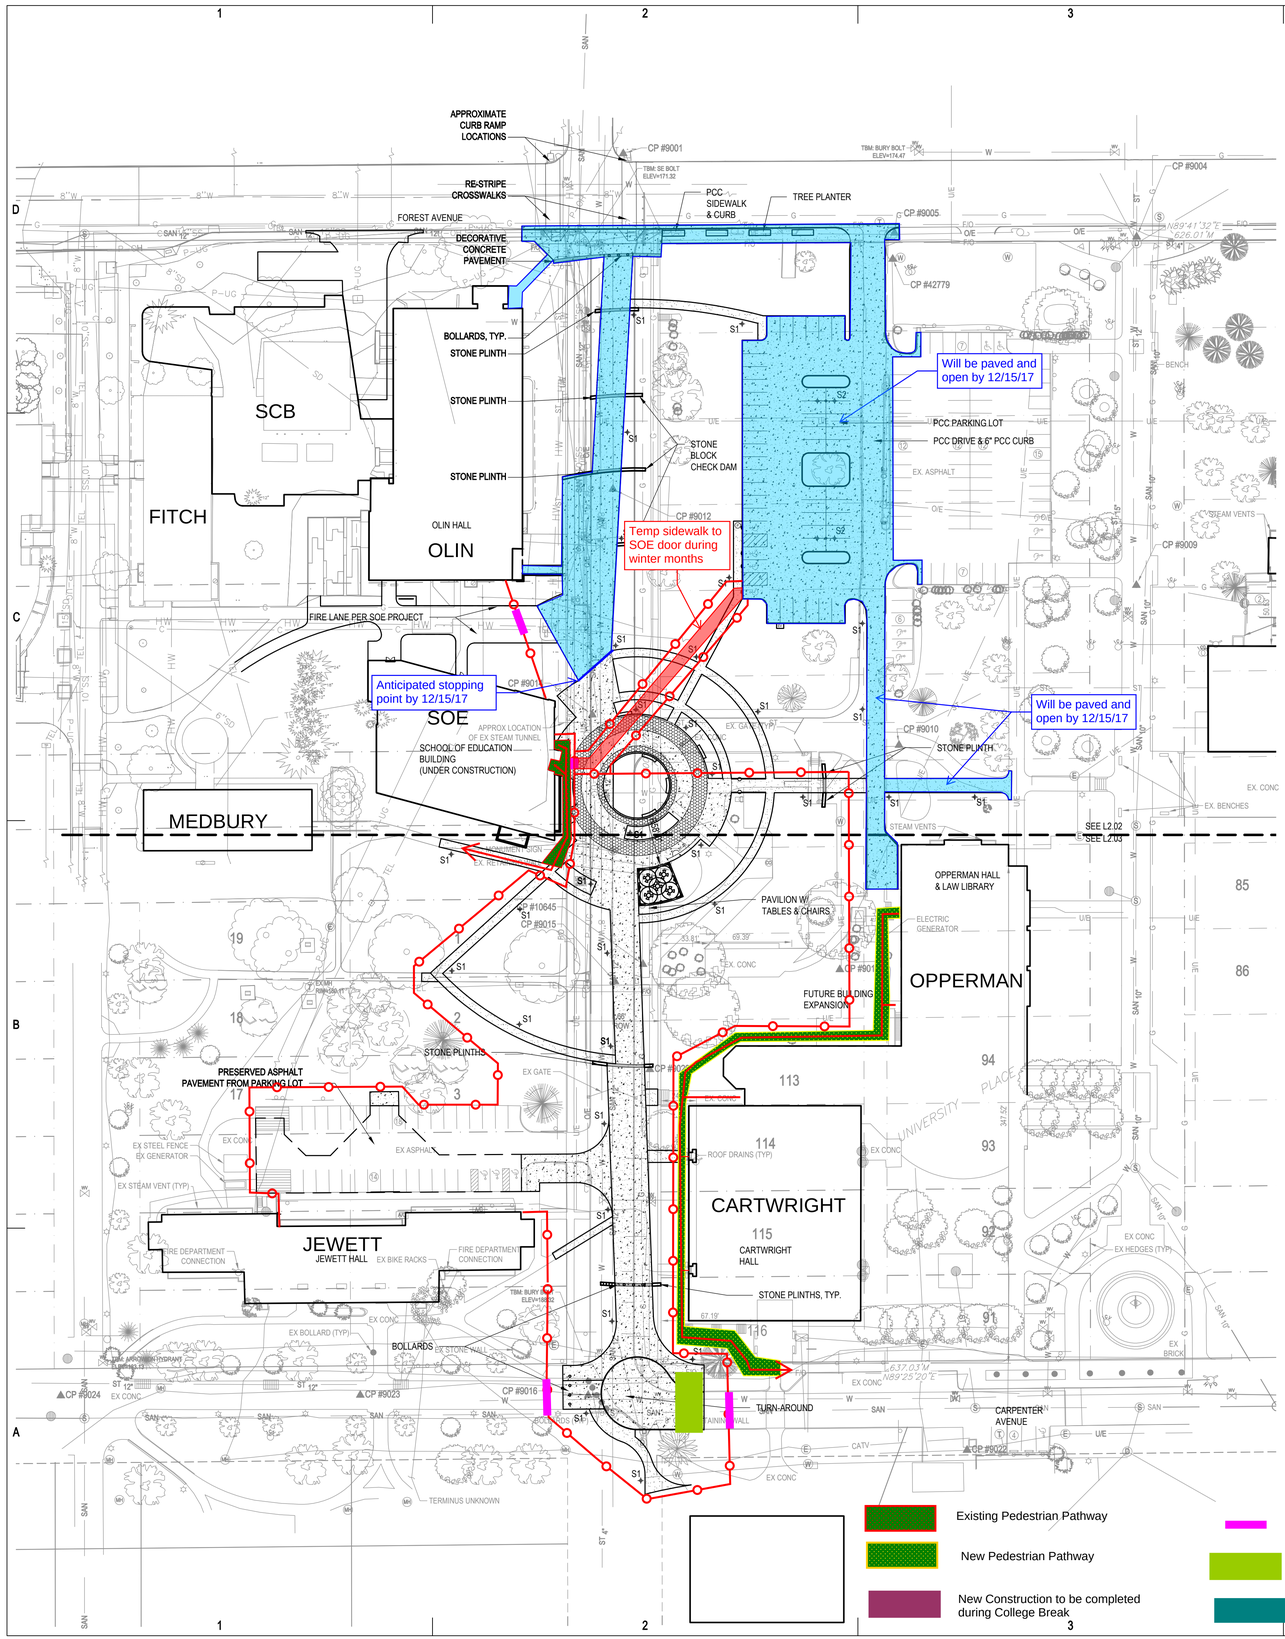
APPROXIMATE CURB RAMP LOCATIONS
RE-STRIPE CROSSWALKS
FOREST AVENUE
DECORATIVE CONCRETE PAVEMENT
PCC SIDEWALK & CURB
TREE PLANTER
BOLLARDS, TYP.
STONE PLINTH
STONE PLINTH
STONE PLINTH
SCB
FITCH
OLIN HALL
OLIN
STONE BLOCK CHECK DAM
Will be paved and open by 12/15/17
PCC PARKING LOT
PCC DRIVE & 6" PCC CURB
EX. ASPHALT
Temp sidewalk to SOE door during winter months
FIRE LANE PER SOE PROJECT
Anticipated stopping point by 12/15/17
SOE
APPROX LOCATION OF EX STEAM TUNNEL
SCHOOL OF EDUCATION BUILDING (UNDER CONSTRUCTION)
Will be paved and open by 12/15/17
STONE PLINTH
MEDBURY
SEE L2.02
SEE L2.03
OPPERMAN HALL & LAW LIBRARY
PAVILION W/ TABLES & CHAIRS
ELECTRIC GENERATOR
OPPERMAN
FUTURE BUILDING EXPANSION
STONE PLINTHS
PRESERVED ASPHALT PAVEMENT FROM PARKING LOT
EX GATE
EX STEEL FENCE
EX GENERATOR
EX STEAM VENT (TYP)
JEWETT
JEWETT HALL
EX BIKE RACKS
FIRE DEPARTMENT CONNECTION
ROOF DRAINS (TYP)
CARTWRIGHT
CARTWRIGHT HALL
STONE PLINTHS, TYP.
EX HEDGES (TYP)
EX BENCHES
EX BRICK
BOLLARDS
EX BOLLARD (TYP)
TURN-AROUND
RETAINING WALL
CARPENTER AVENUE
TERMINUS UNKNOWN
BENCH
STEAM VENTS
EX. CONC
EX. CONC
EX. CONC